



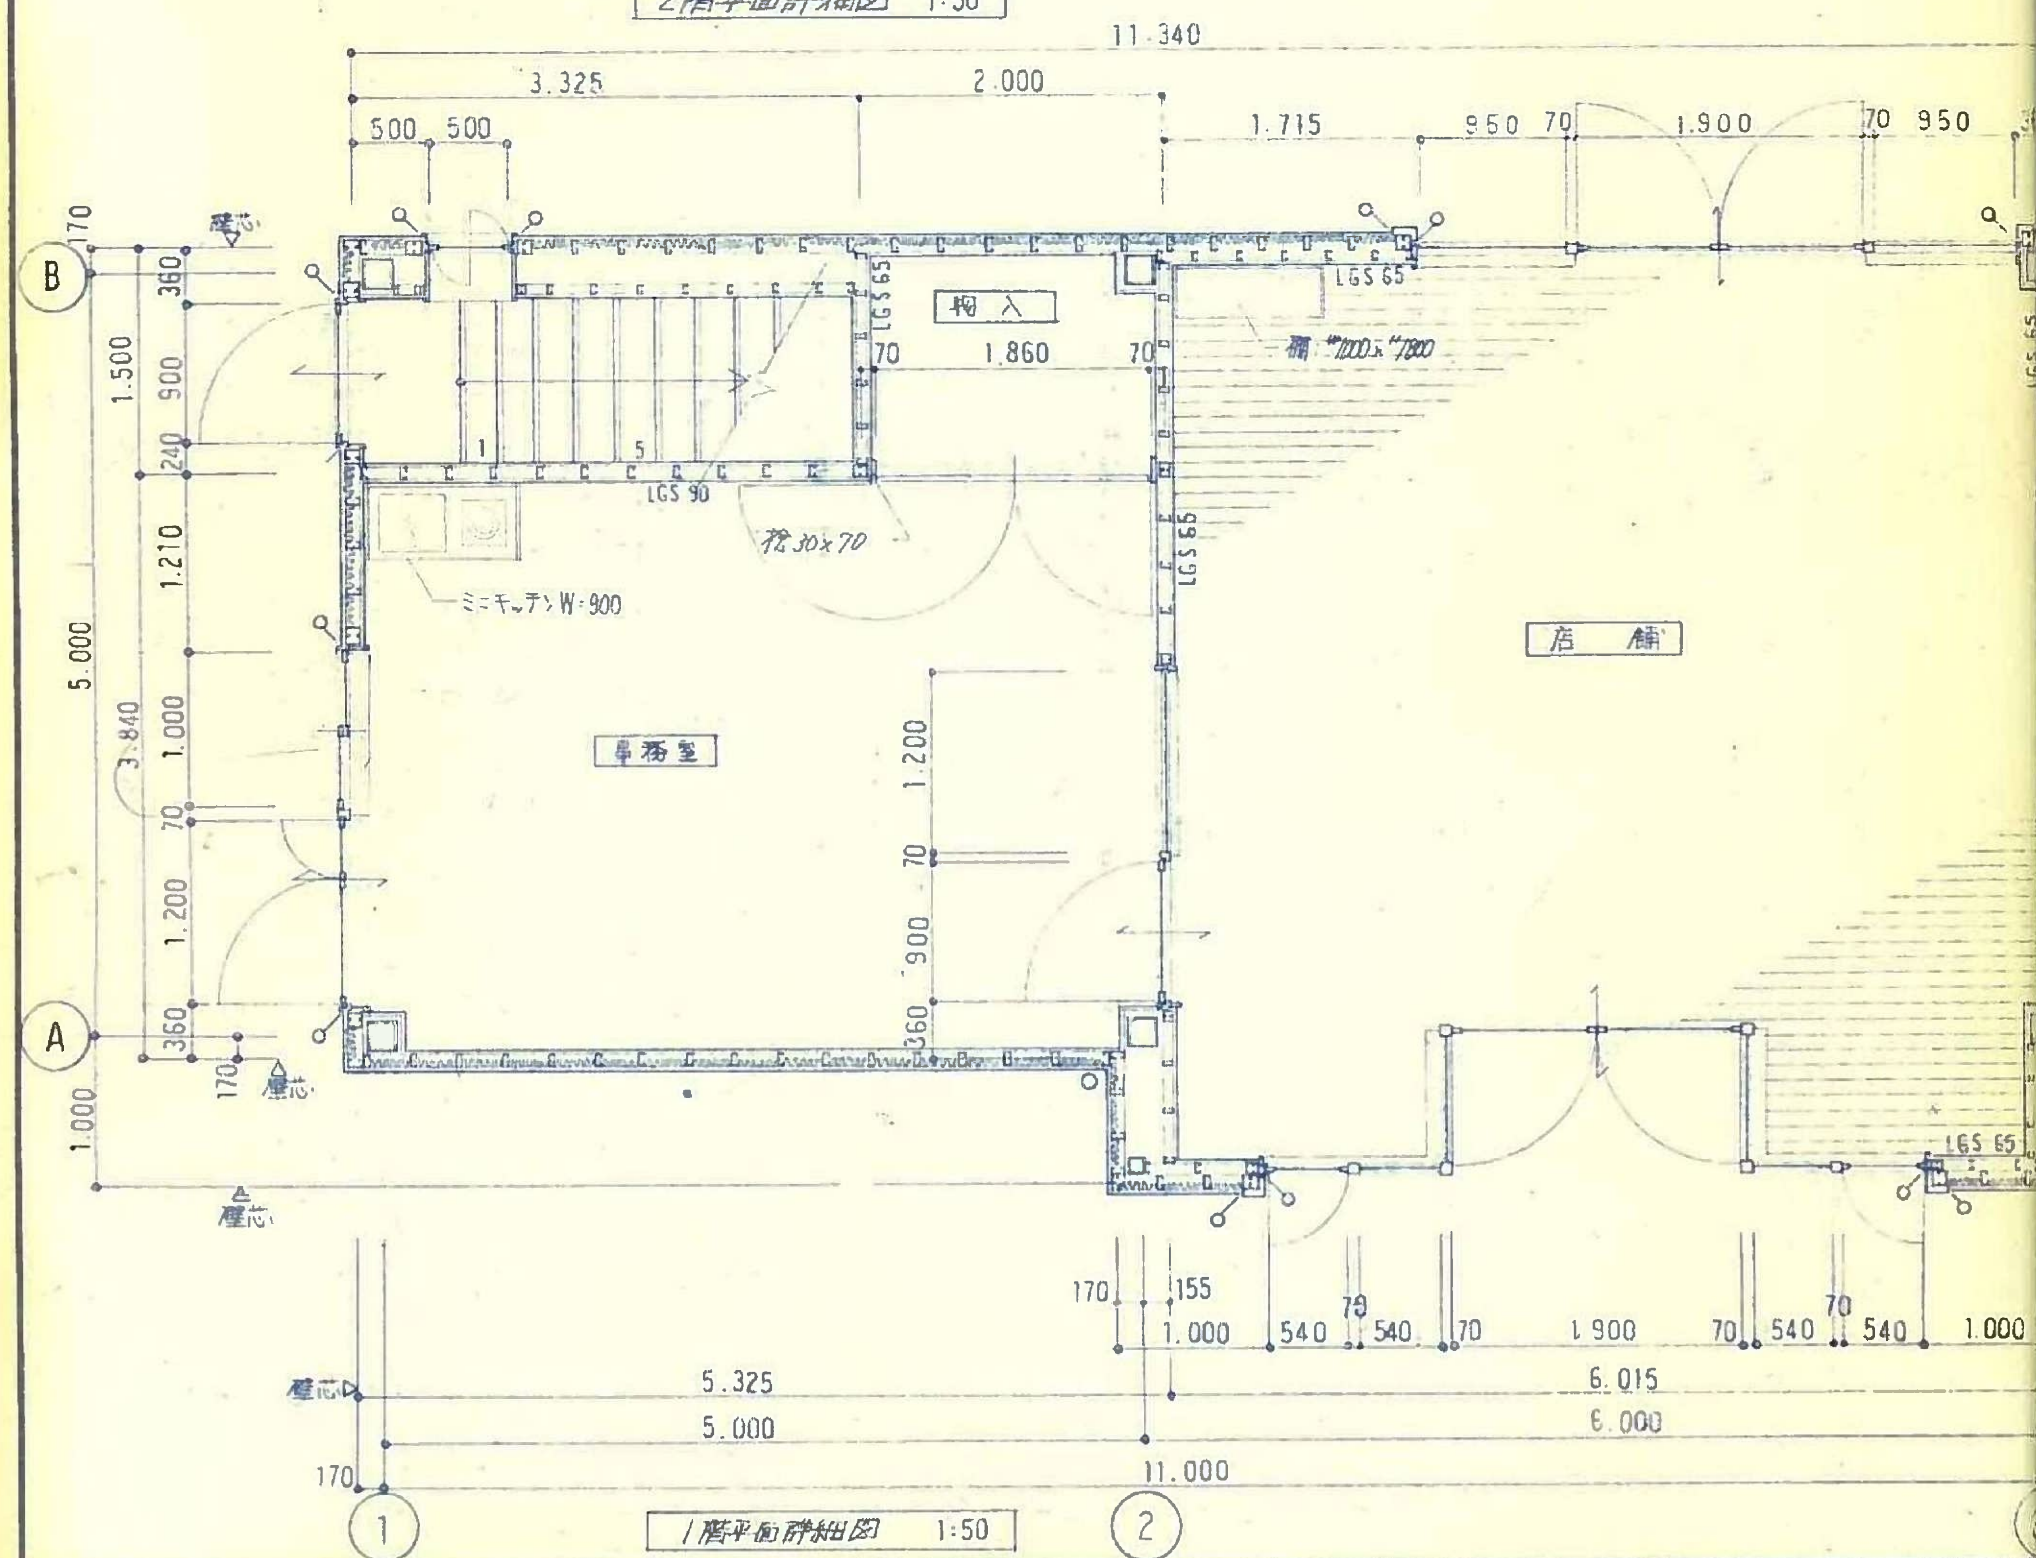





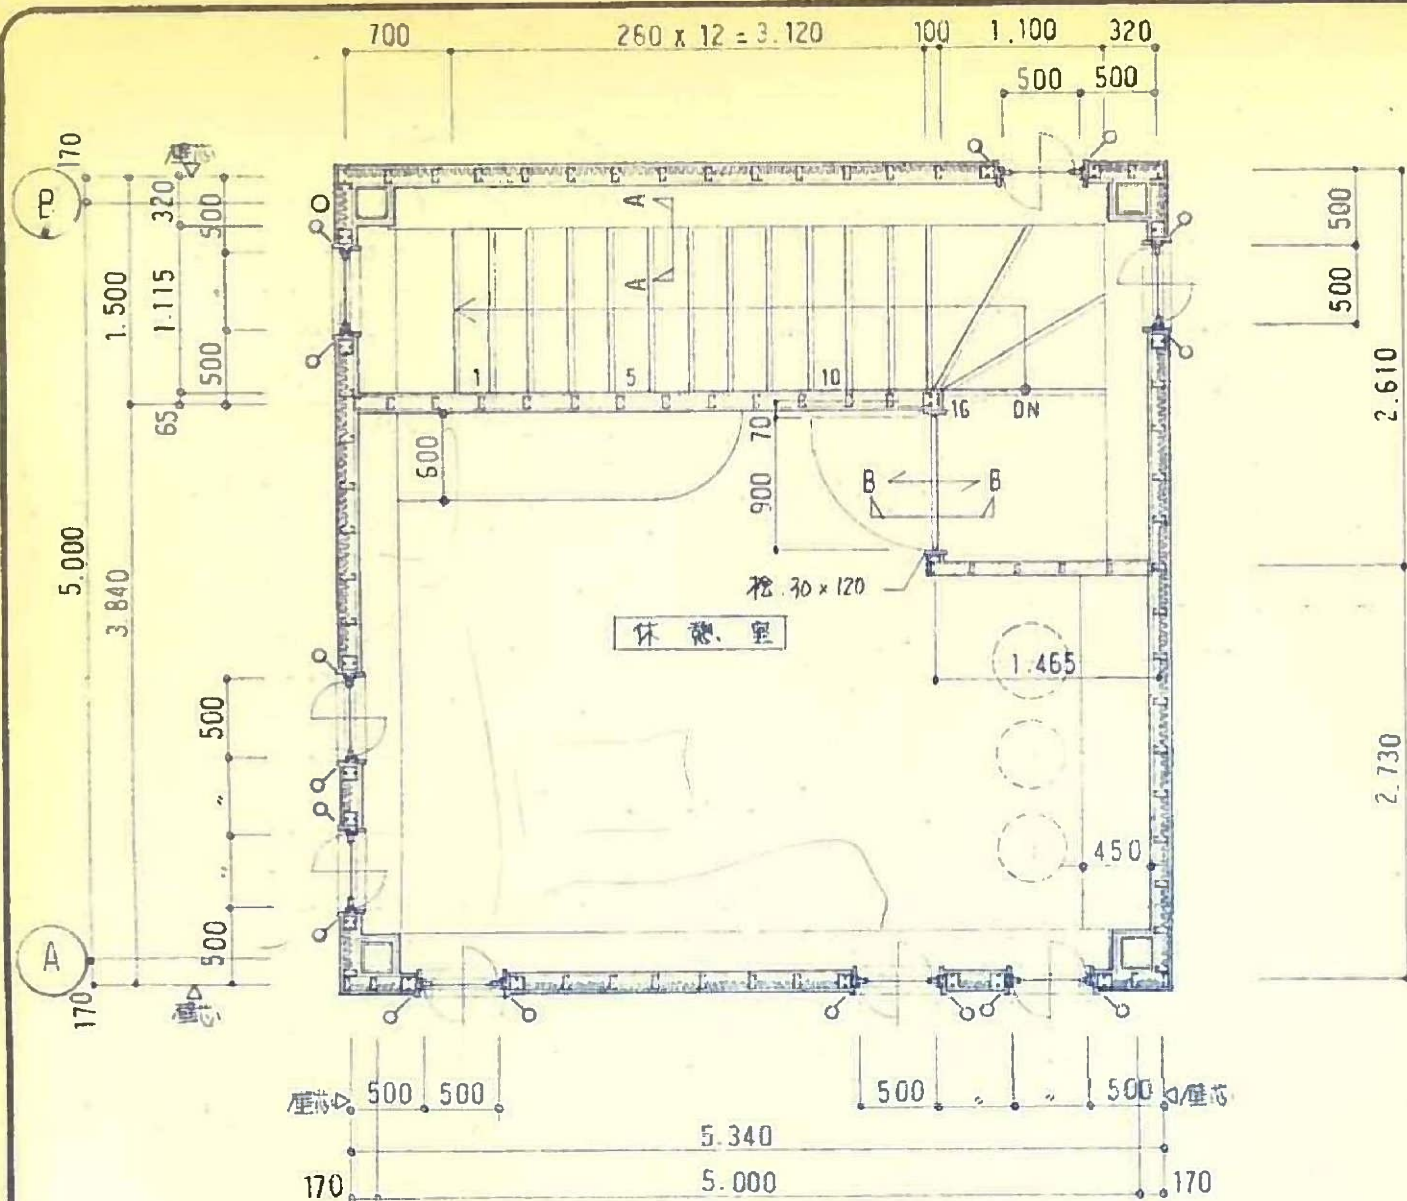




DRAWING BY.

0 14

(极建要上 登錄番号 第52986号) 田 中 博 美

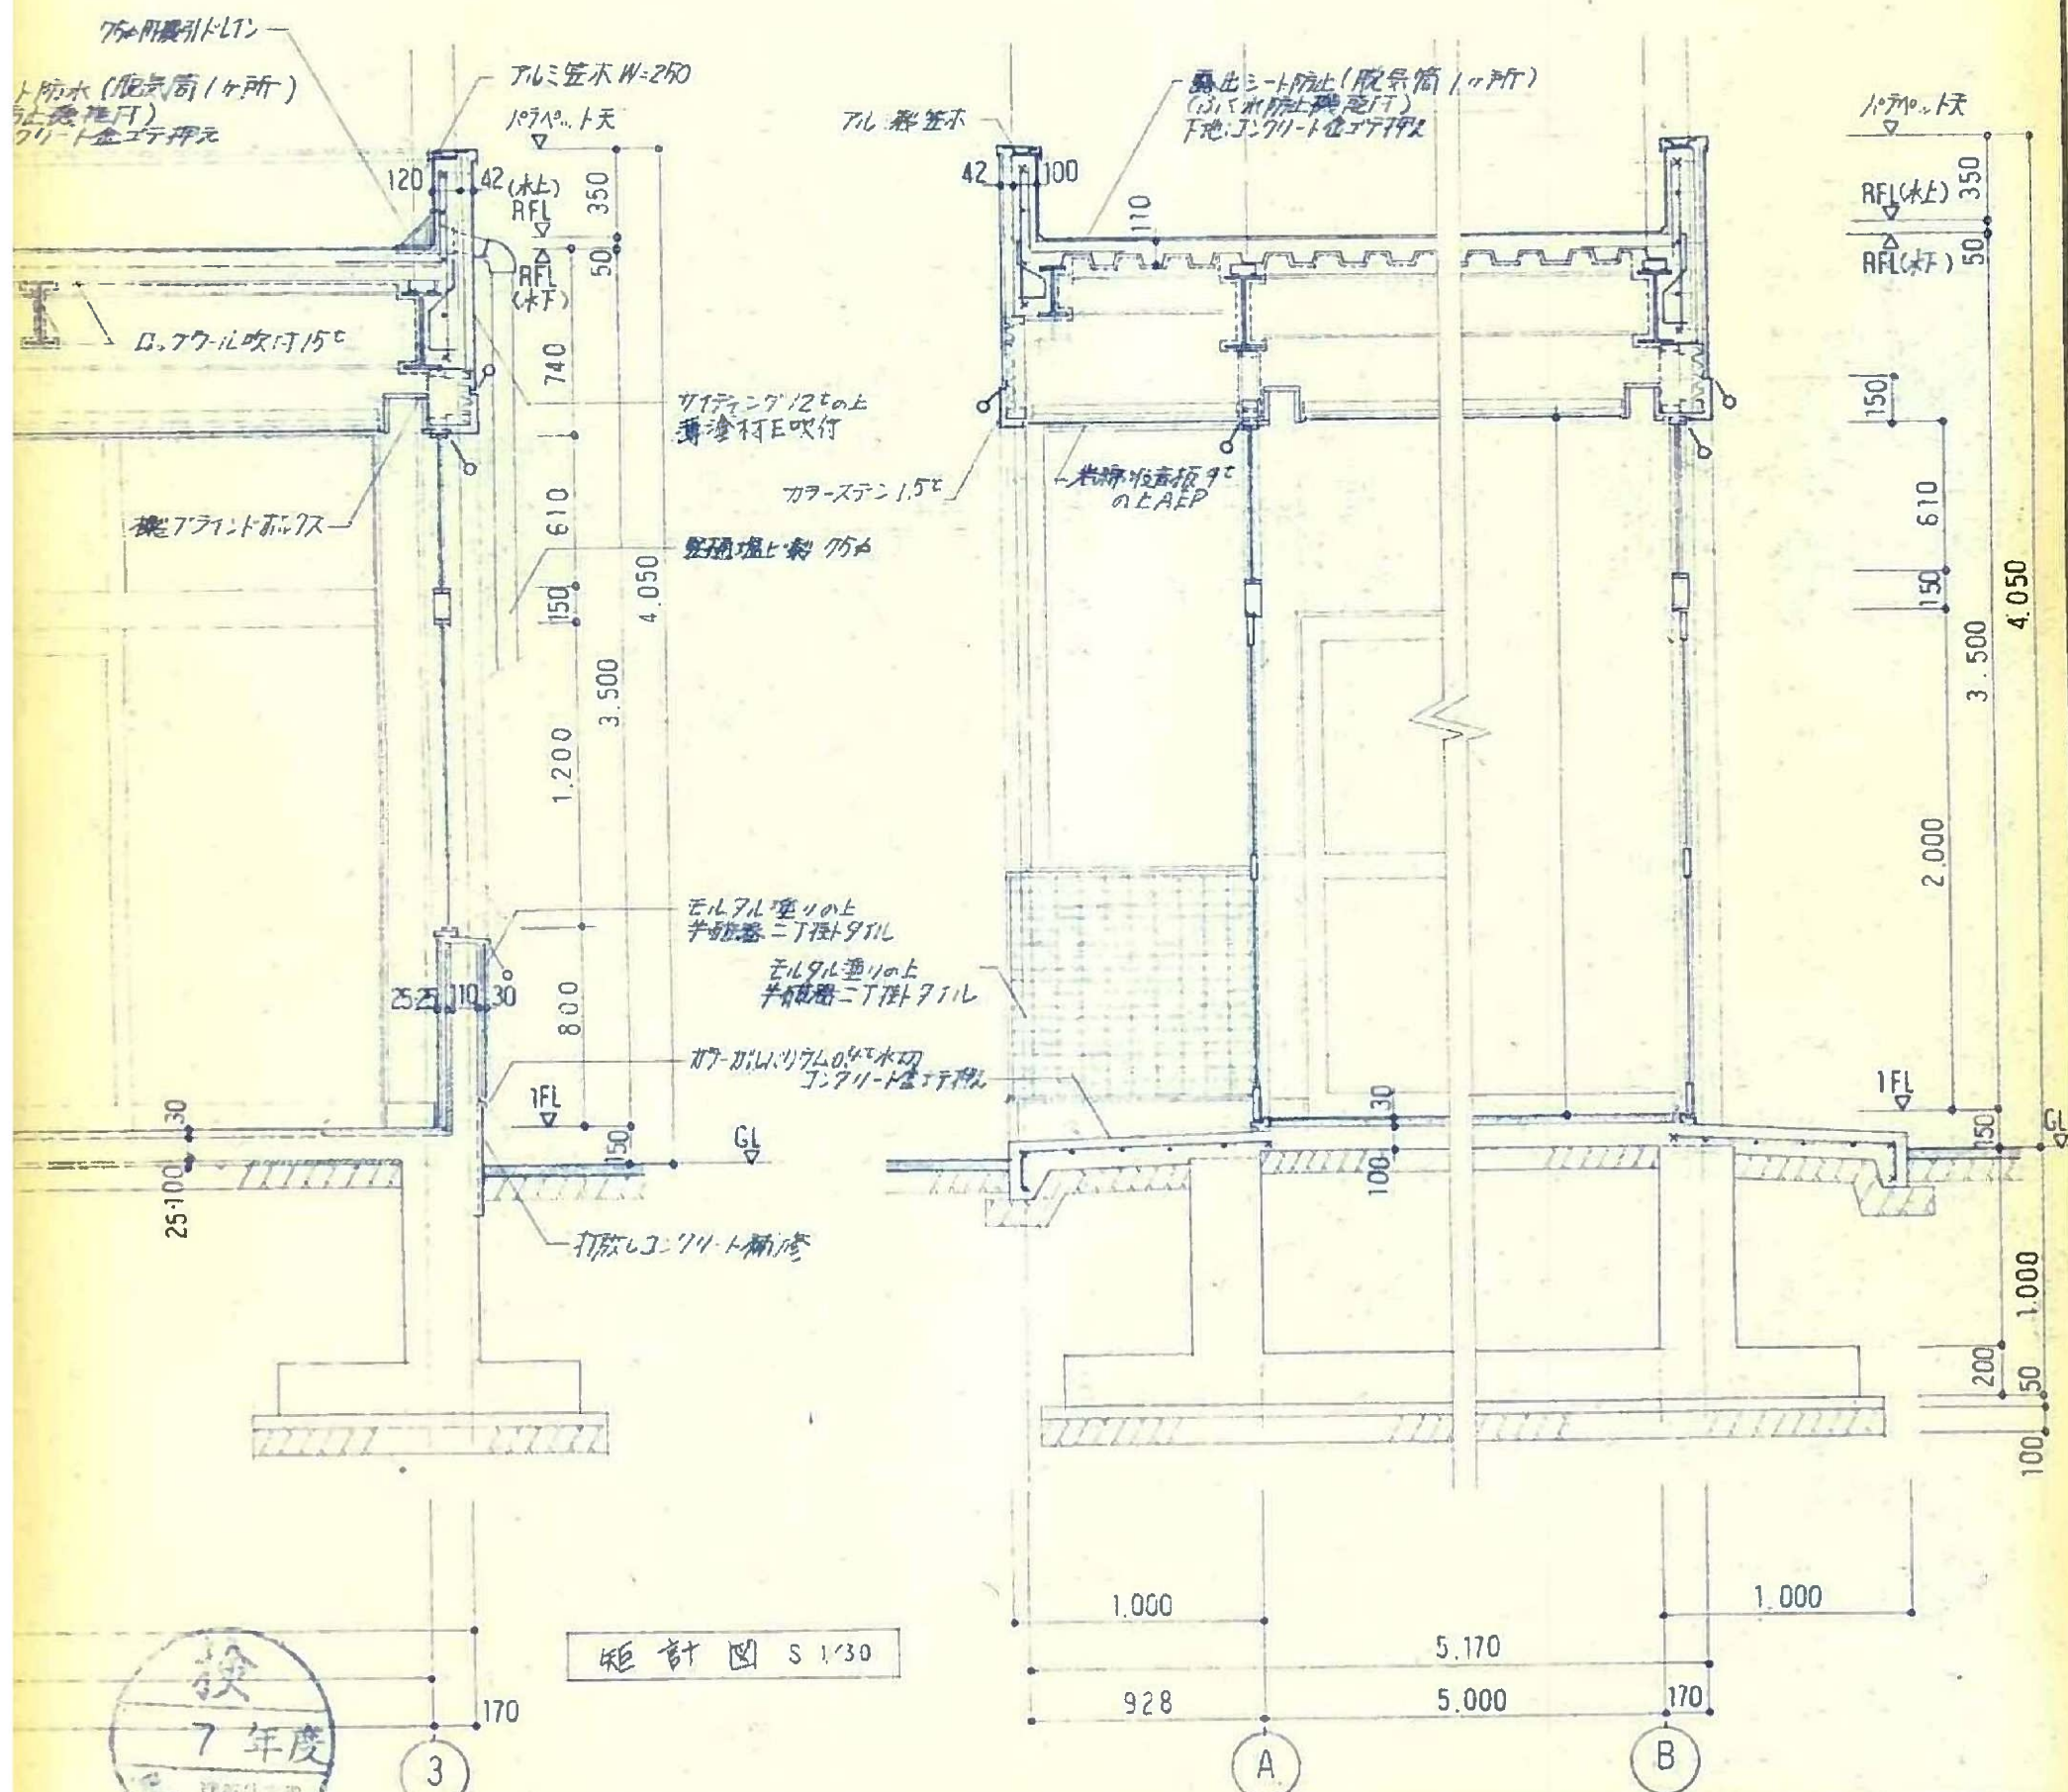


    事 登録番号 142 上 (一般建築士登録番号 第52986号) 田中 博美	PROJECT NO.	DATE	CHECKED BY.						DRAWING BY.
	95 — 13								
	DRAWING NO.	SCALE							
	A16 — 11	1/30							

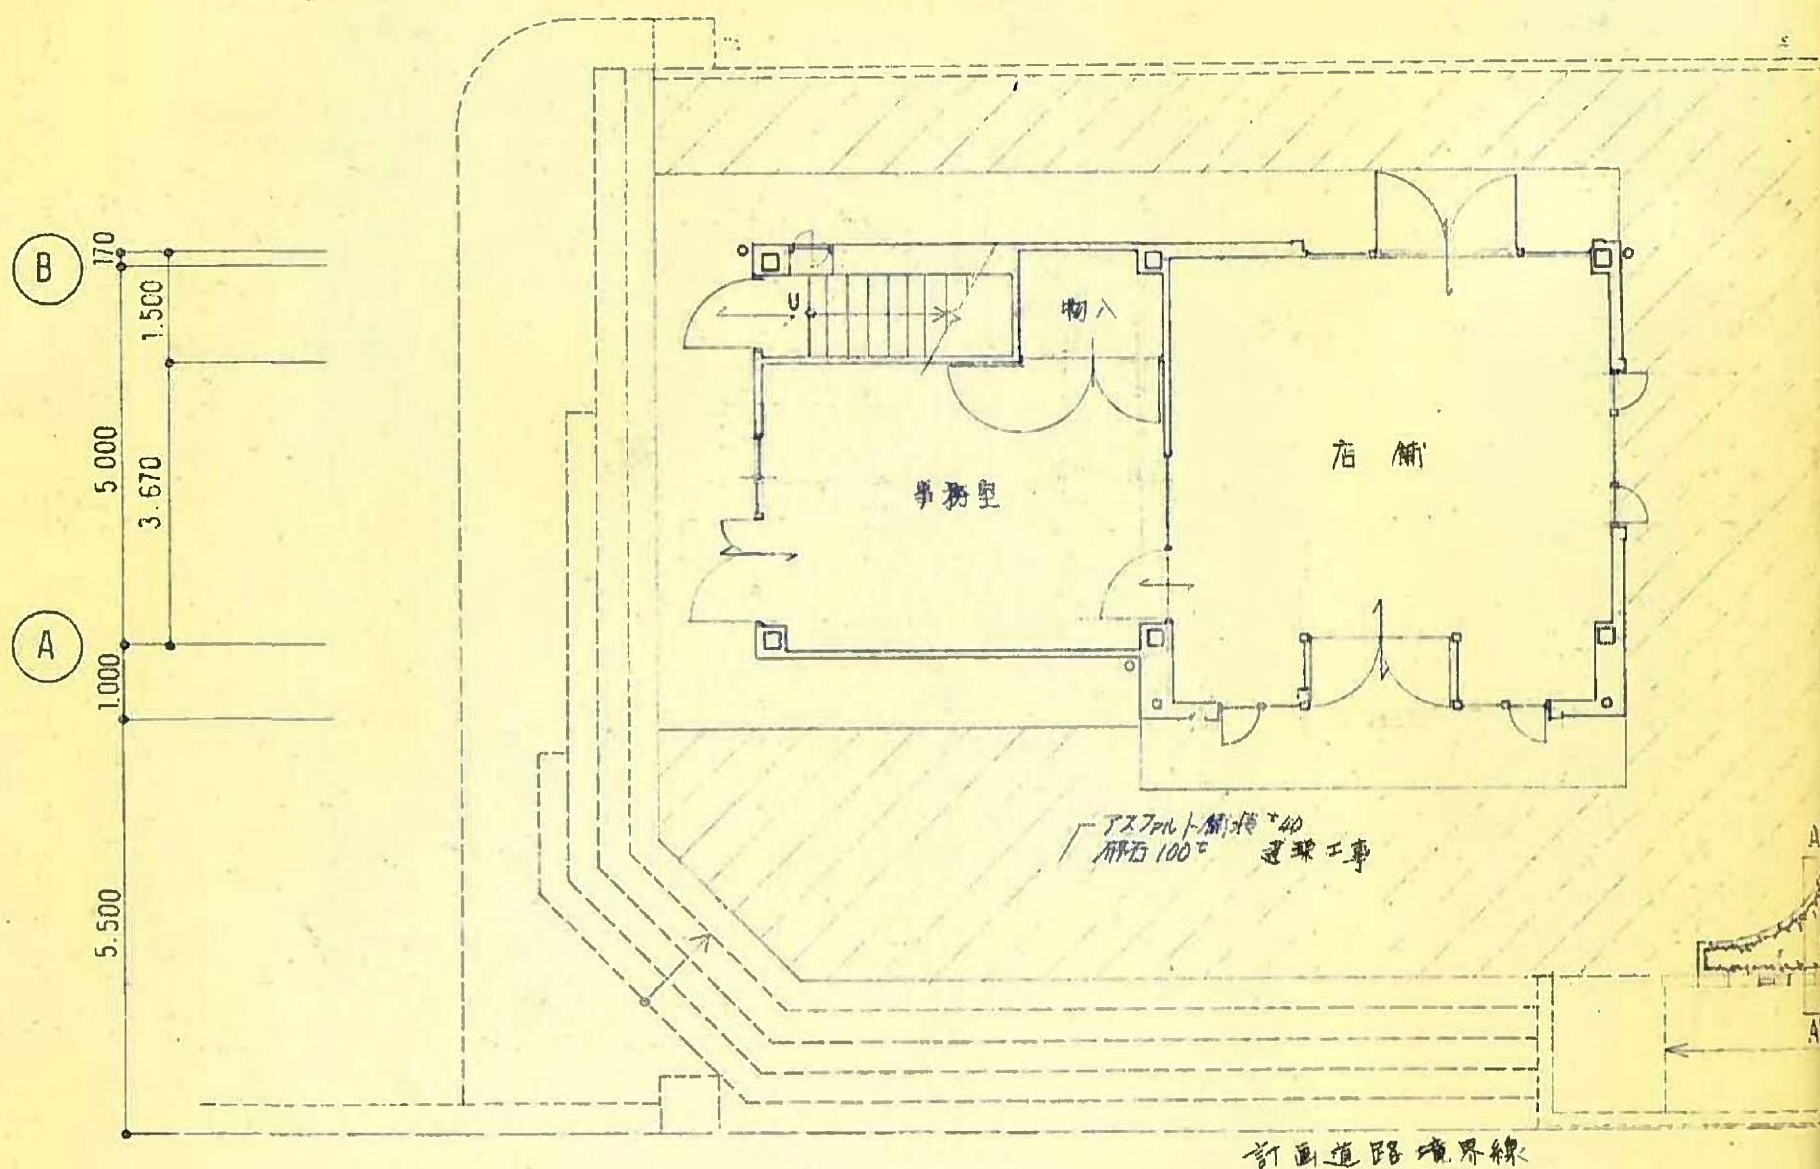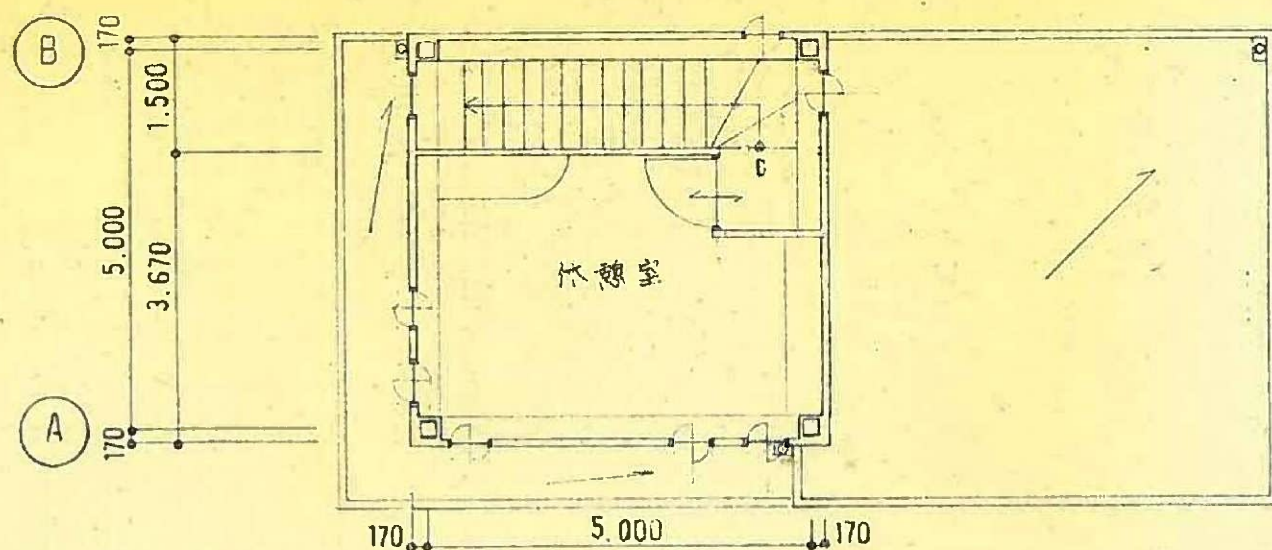


面積表

敷地面積	3165.51	m ²
便所棟床面積	59.68	m ²
店舗棟床面積		
1F	63.92	m ²
2F	28.52	m ²
延べ床面積	152.12	m ²

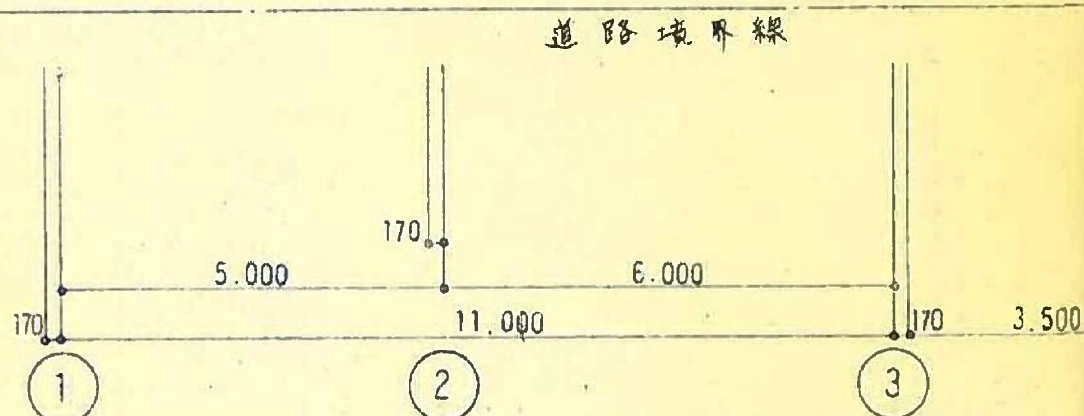


配置平面図 S:1/100



町丁目 105

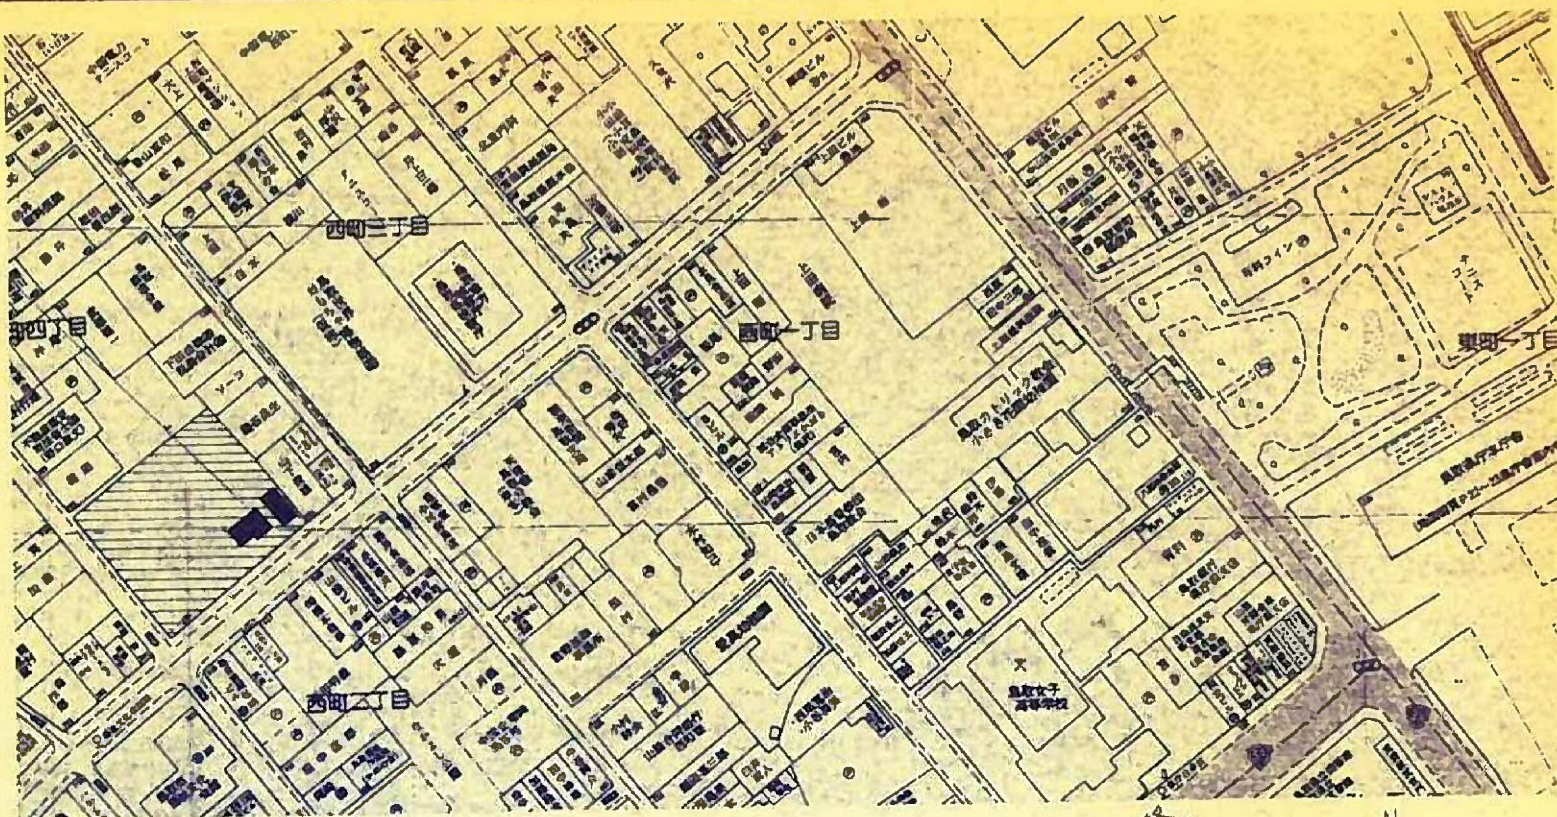

見取図 S 1/2500

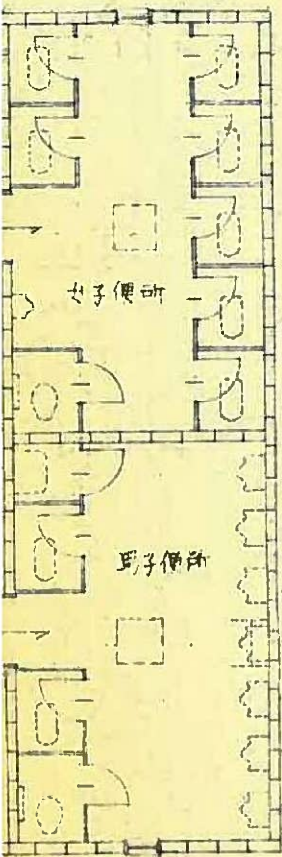


敷地境界線





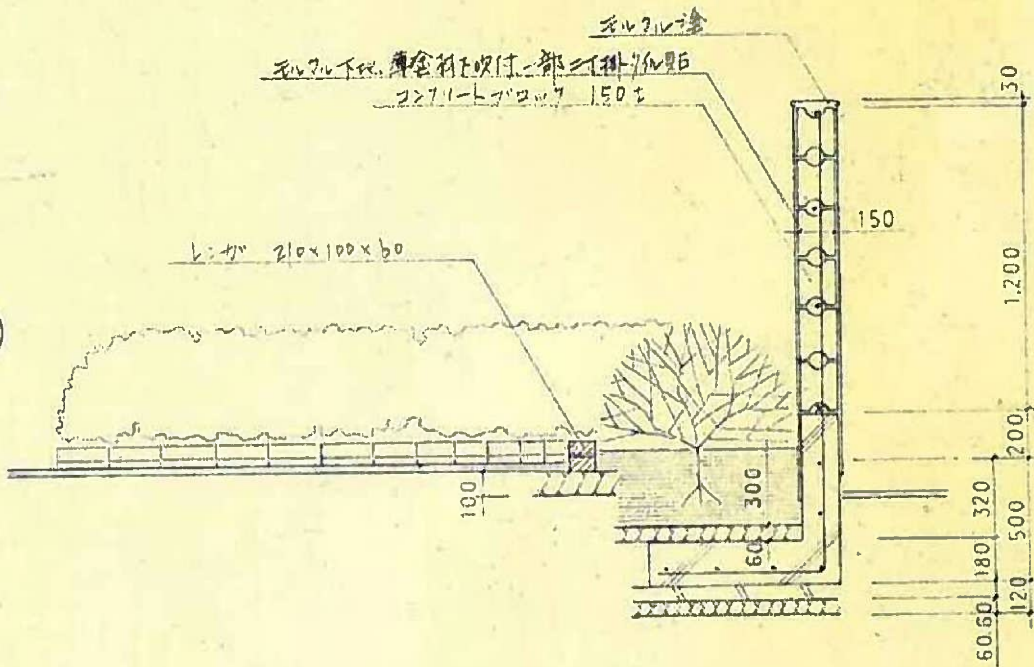
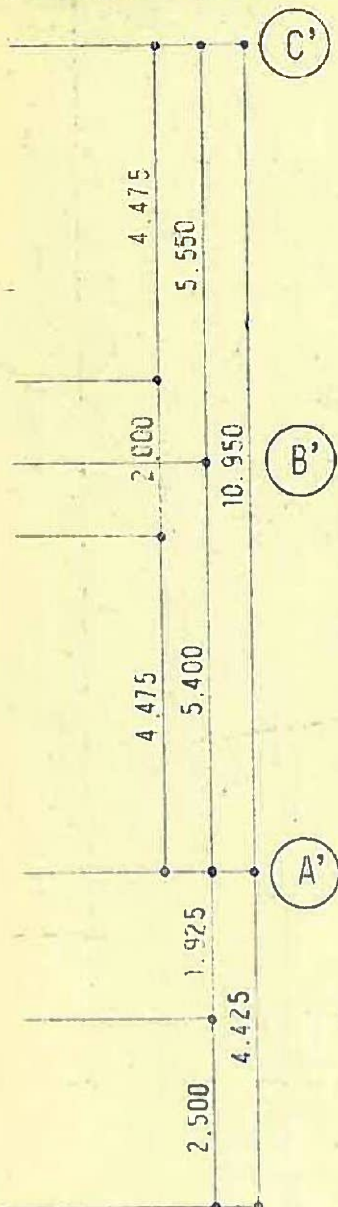


A-A' 花壇 断面図 S:1/30

要門町利西線幅員 15m

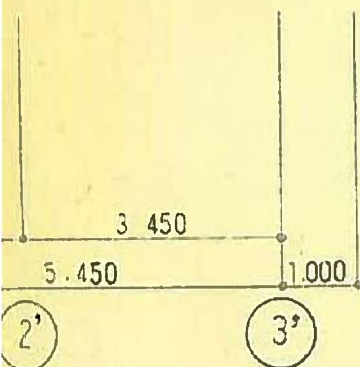


登録番号 142 建築士登録番号 第52986号) 田中 博 美	PROJECT NO.	DATE	CHECKED BY.						DRAWING BY.
	95 — 13								
	DRAWING NO.	SCALE							
	A16 — 6								

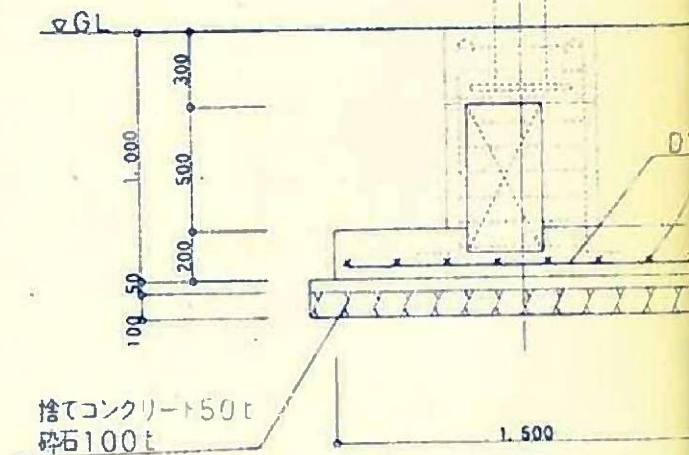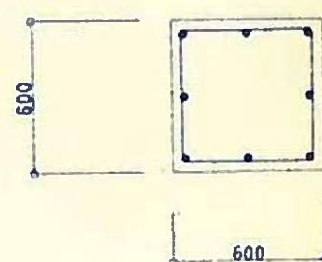    

基礎詳細図 1/30

ト

断 面	FLG		WEB		備 考
	G. PL	HTB	G. PL	HTB	
H-248*124*5*8	2PL-9	4-M16	2PL-6	2-M16	
H-298*149*5.5*8	2PL-9	4-M20	2PL-6	3-M20	
H-248*124*5*8					柱に溶接
H-200*100*5.5*8					柱に溶接
H-248*124*5*8			1PL-9	3-M16	
H-248*124*5*8			1PL-9	3-M16	
H-150*75*5*7			1PL-6	2-M16	
H-175*90*5*8			1PL-6	2-M16	
H-250*125*6*9			1PL-9	3-M16	
H-200*100*5.5*8			1PL-6	2-M16	
2C-100*50*20*1.6			1PL-4.5	2-BN13 [◎]	中央1カ所 1PL-4.5 1-BN13 [◎]
D-200*200*9	2F	BASE. PL-22*400*400ANCHOR. Bt-4*M22 L=600WRIB. PL-12*150h 8枚			
D-200*200*12	1F				
H-100*100*6*8		柱頭 G. PL-9 2-M16 柱脚 BASE. PL-12*200*200ANCHOR. Bt-2*M16 L=400WN			
D-100*50*20*2.3		絶縁材 450@PL-3, 2加工 2-BN13 [◎] 開口廻り 2C-100*50*20*2.3			
H-RB16 [◎] TB 付きクロス					
LB12					
級 高力ボルト F10トルシア型 錆止め剤 JIS K-5625 1回塗り					

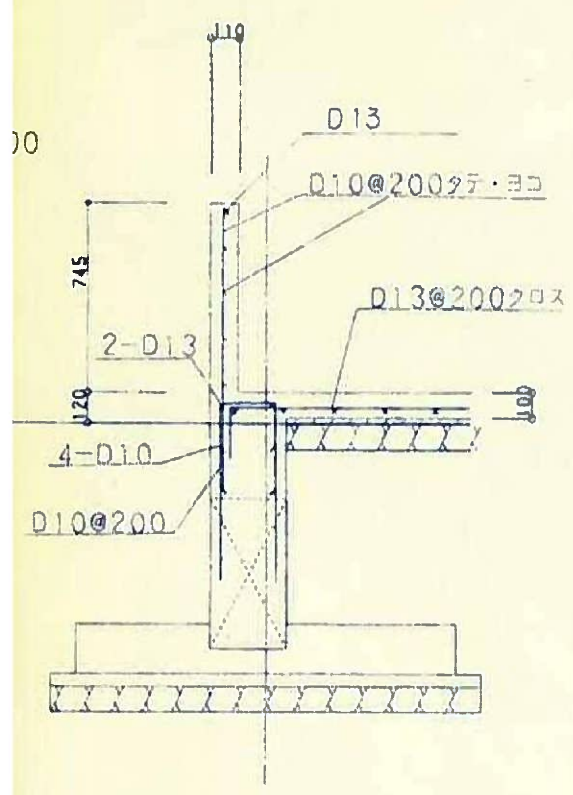


地中梁リスト 1/30

符号	G1		G2	B1	
B*D	300*600		300*600	300*400	
位置	端部	中央	全断面	端部	中央
断面					
上端筋	3-D19	4-D19	3-D19	3-D16	2-D16
下端筋	4-D19	3-D19	3-D19	3-D16	3-D16
あばら筋	D10@200		D10@200	D10@200	
腹筋	2-D10		2-D10	2-D10	

雑詳細図 1/30






図番 142 （業士登録番号 第52986号）田中 博 美	PROJECT NO.	DATE	CHECKED BY.				DRAWING BY.
	95 — 13						
	DRAWING NO.	SCALE					
	A ¹⁶ — 15	1/100, 1/30					

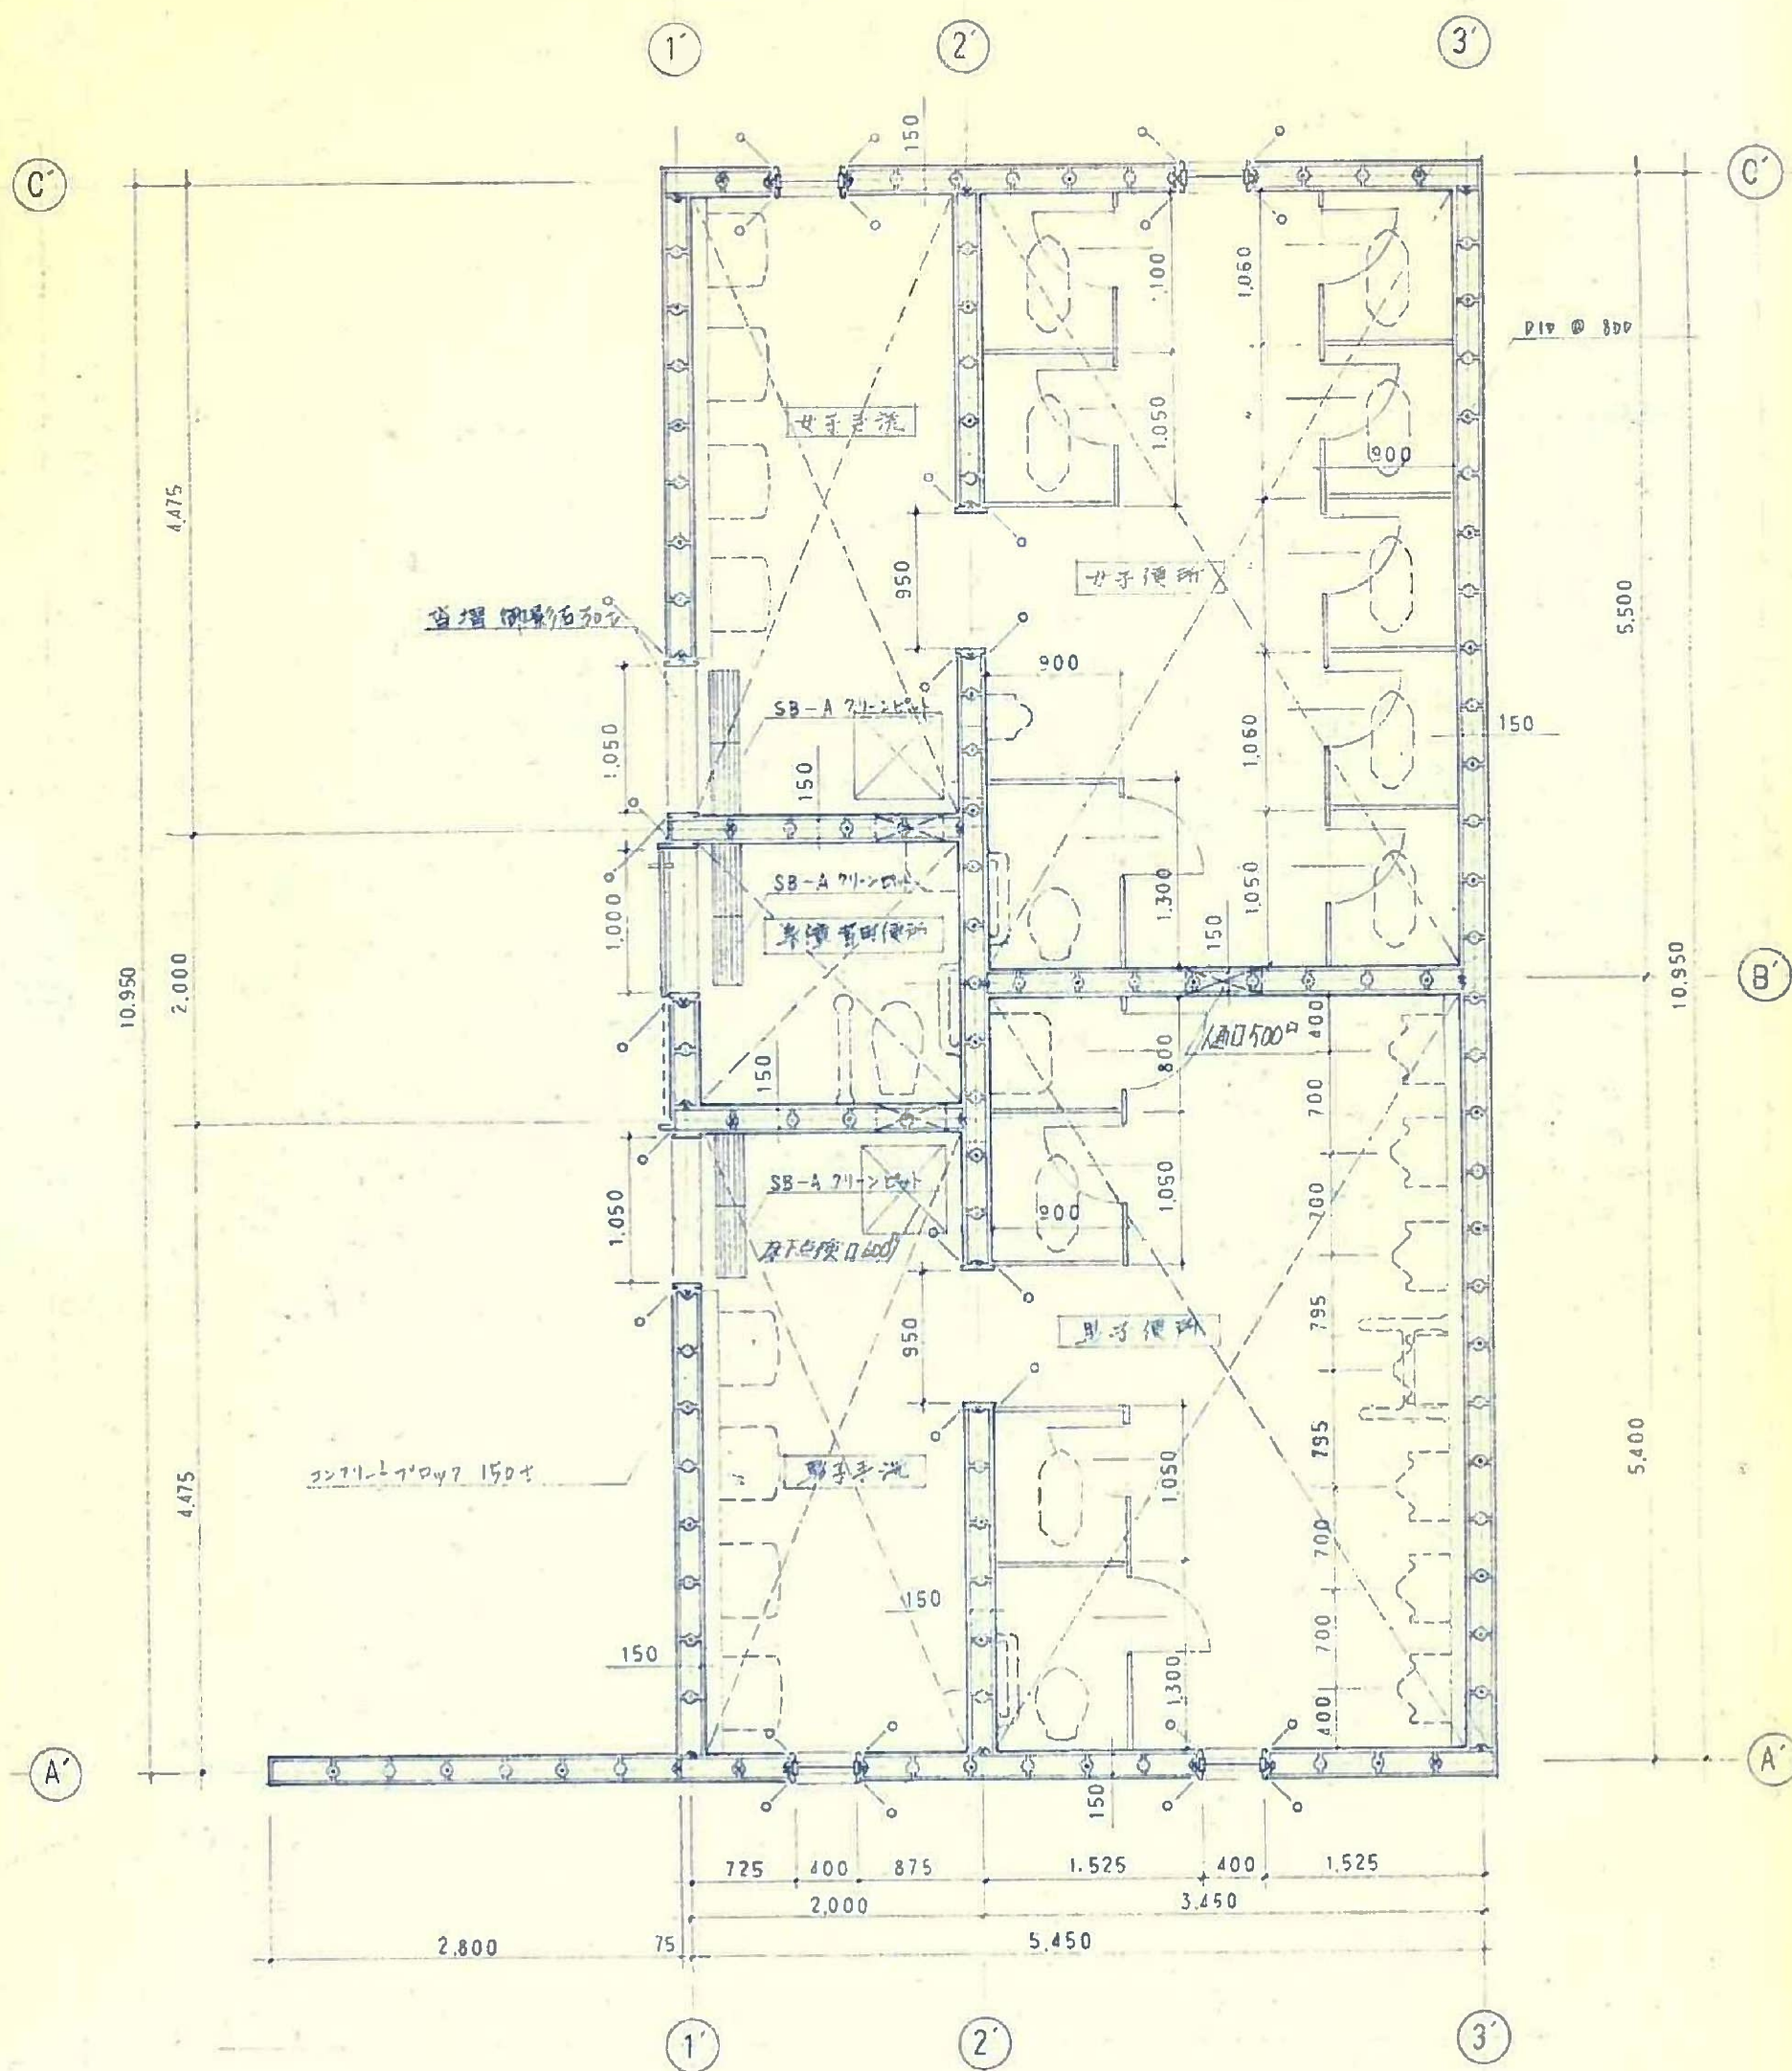

平面詳細 S: 1/50

※ ... 下部出口
 ※ ... 床下排水口
 ※ ... 入通口

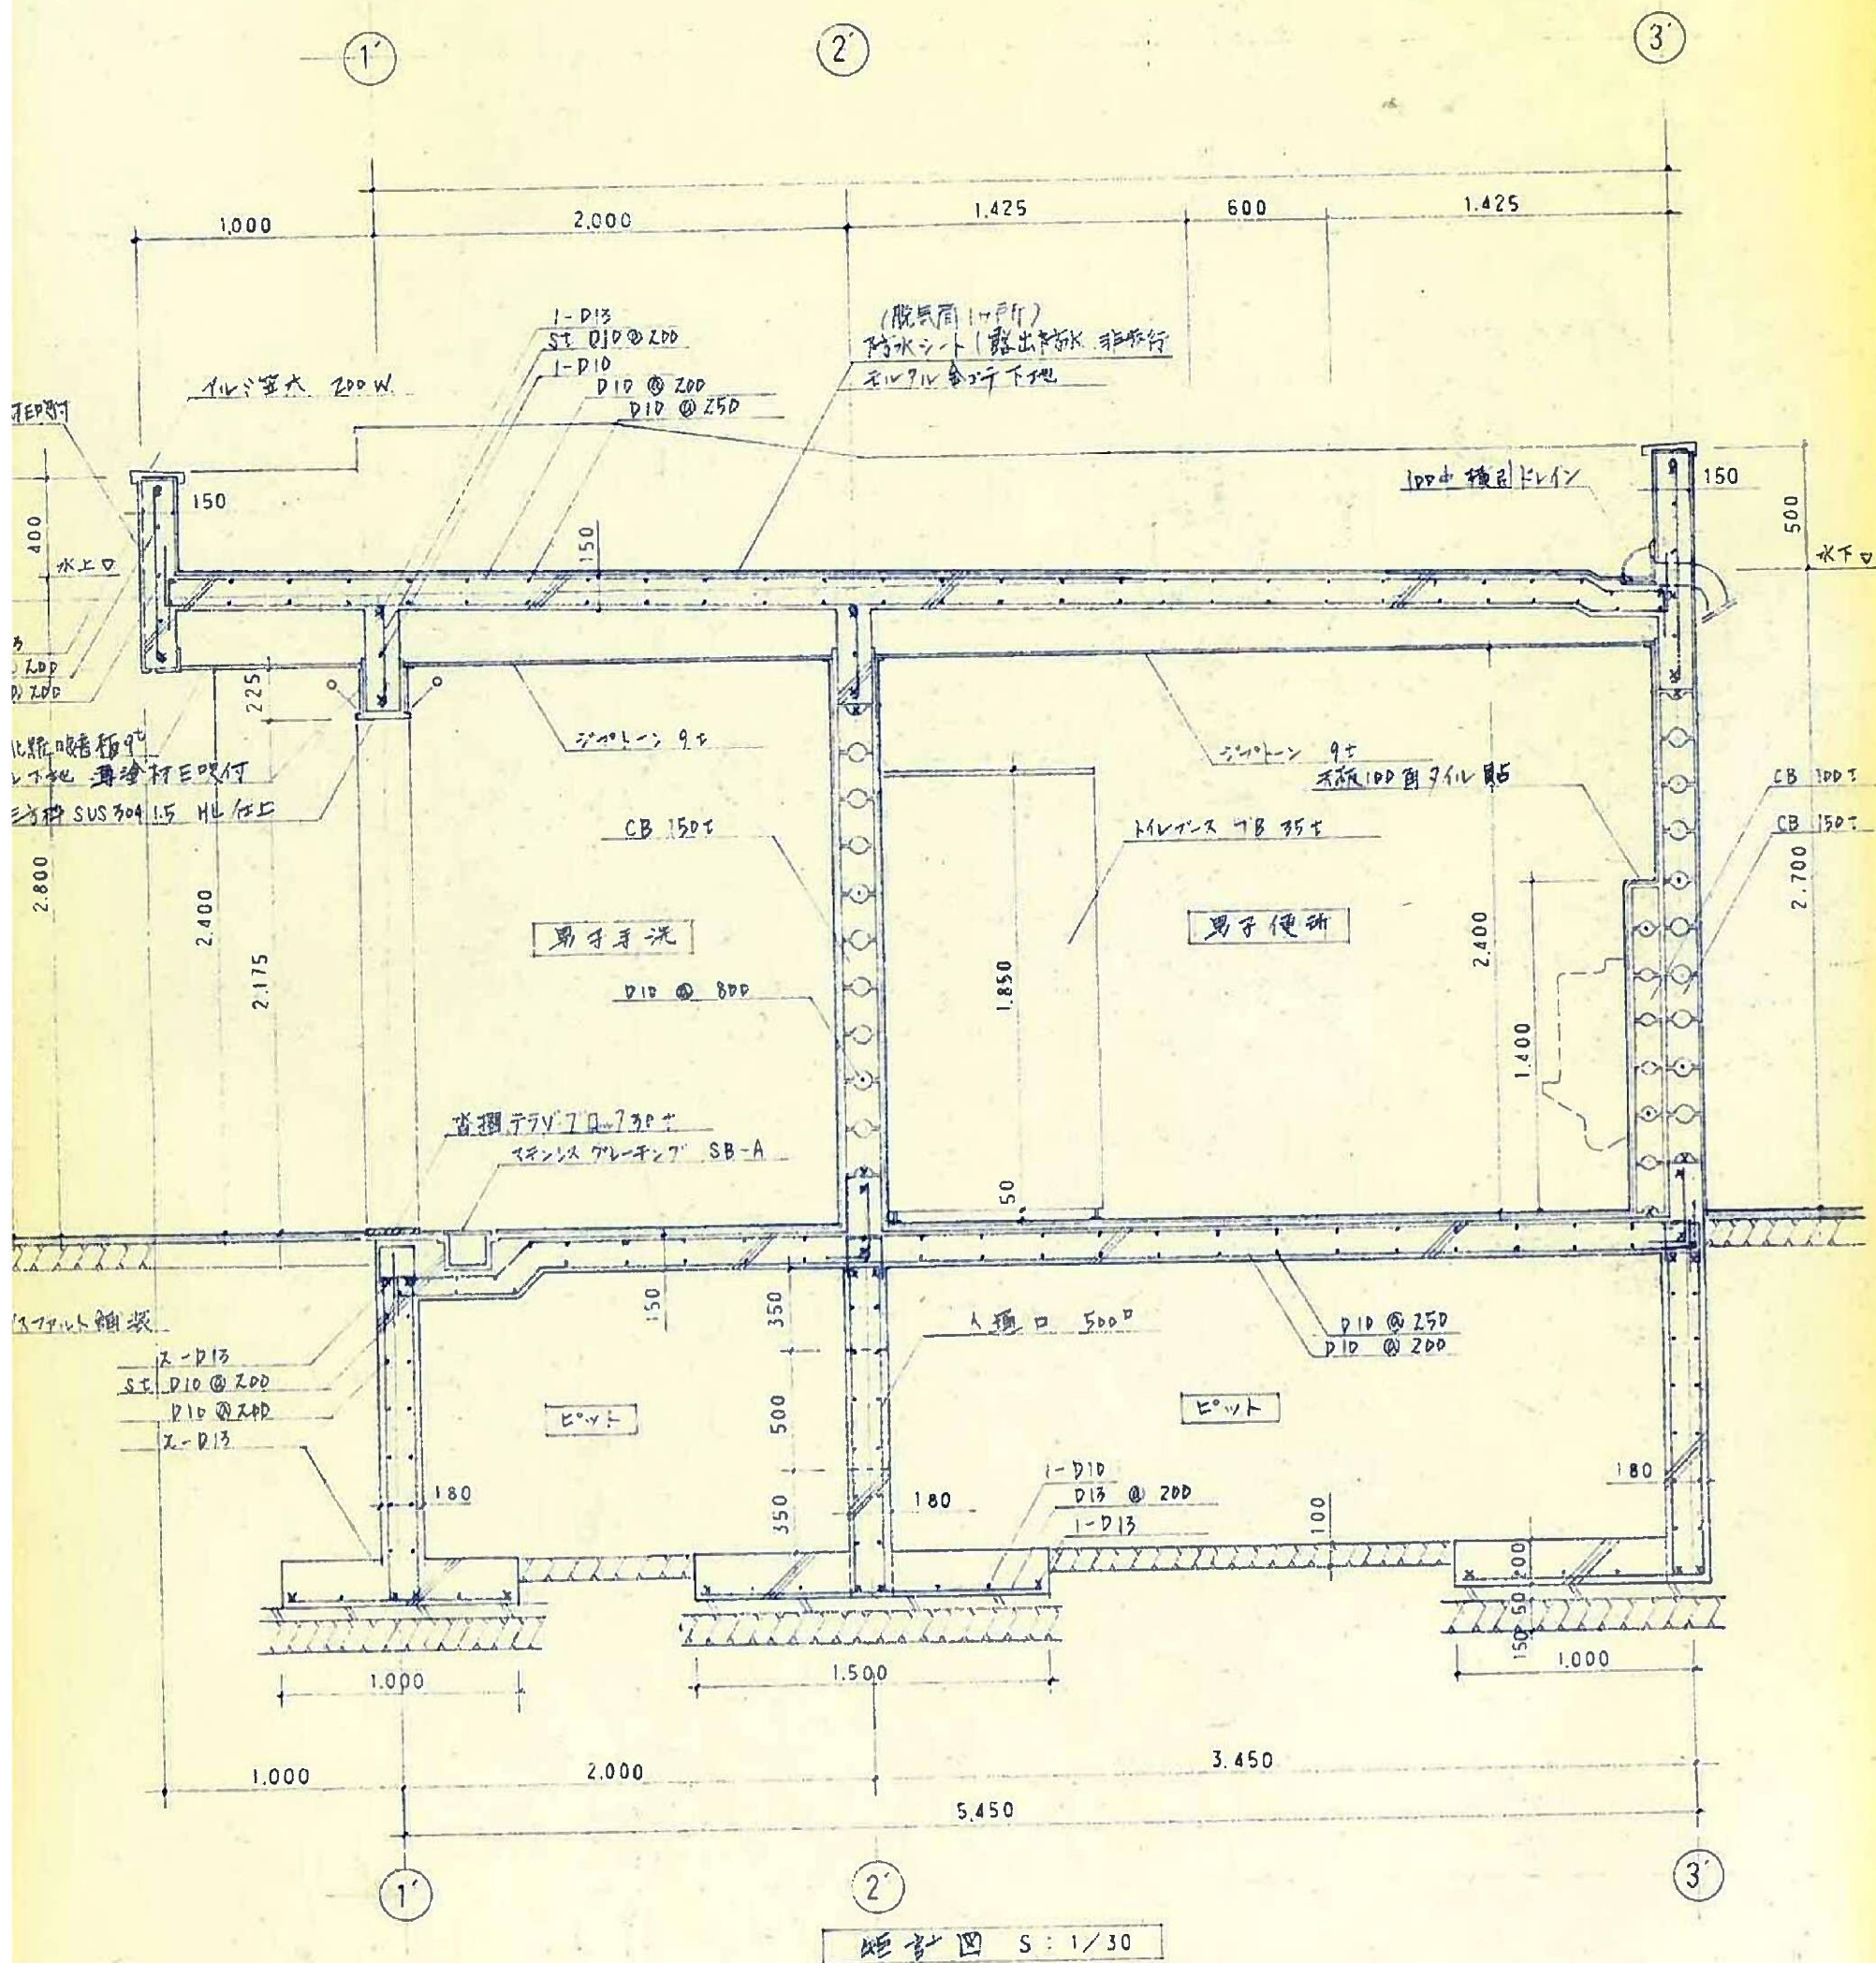

  PROJECT NO.	DATE	CHECKED BY.						DRAWING BY.
95 — 13								
DRAWING NO.	SCALE							
A ¹⁶ — 12	1/50, 1/30							